CITY OF BOCA RATON COMMUNITY APPEARANCE BOARD
ORDER OF DECISION

Permit No.: CRITERIA

Agenda Date: 05/14/2013

MOTION:
- ☑ Approved With Conditions
- ☐ Postponed
- ☐ Approved As Submitted
- ☐ Denied

VOTES

	Y	N	Abstain	Absent
Everett H. Jenner	✓			
Linda Baumann	✓			
Larry Cellon	✓			
Krsto Stamatovski				✓
Gregory C. Miklos				✓
Joe Peterson			✓	
Jess M. Sowards	✓			

ITEM# 7

DESCRIPTION:

Project Name: MARBELLA-NEW SHUTTERS

Job Address: 250 S OCEAN BLVD

Representative: RED OAKS SHUTTER, INC.

CONDITION:

The Community Appearance Board hereby imposes the following condition(s):

(*) ALL SHUTTERS, CURRENT, NEW & FUTURE TO MATCH EXISTING.

Done and ordered at Boca Raton, Palm Beach County, Florida on: 05/14/2013

Larry Cellon

Larry Cellon, Chairman
Everett H. Jenner, Vice Chair
Community Appearance Board

OFFICE USE ONLY

Date Received by Applicant: 05/14/2013

Signature of Applicant:*

Print Name: Alex Dominguez

* Note: Indicates acknowledgement of conditions

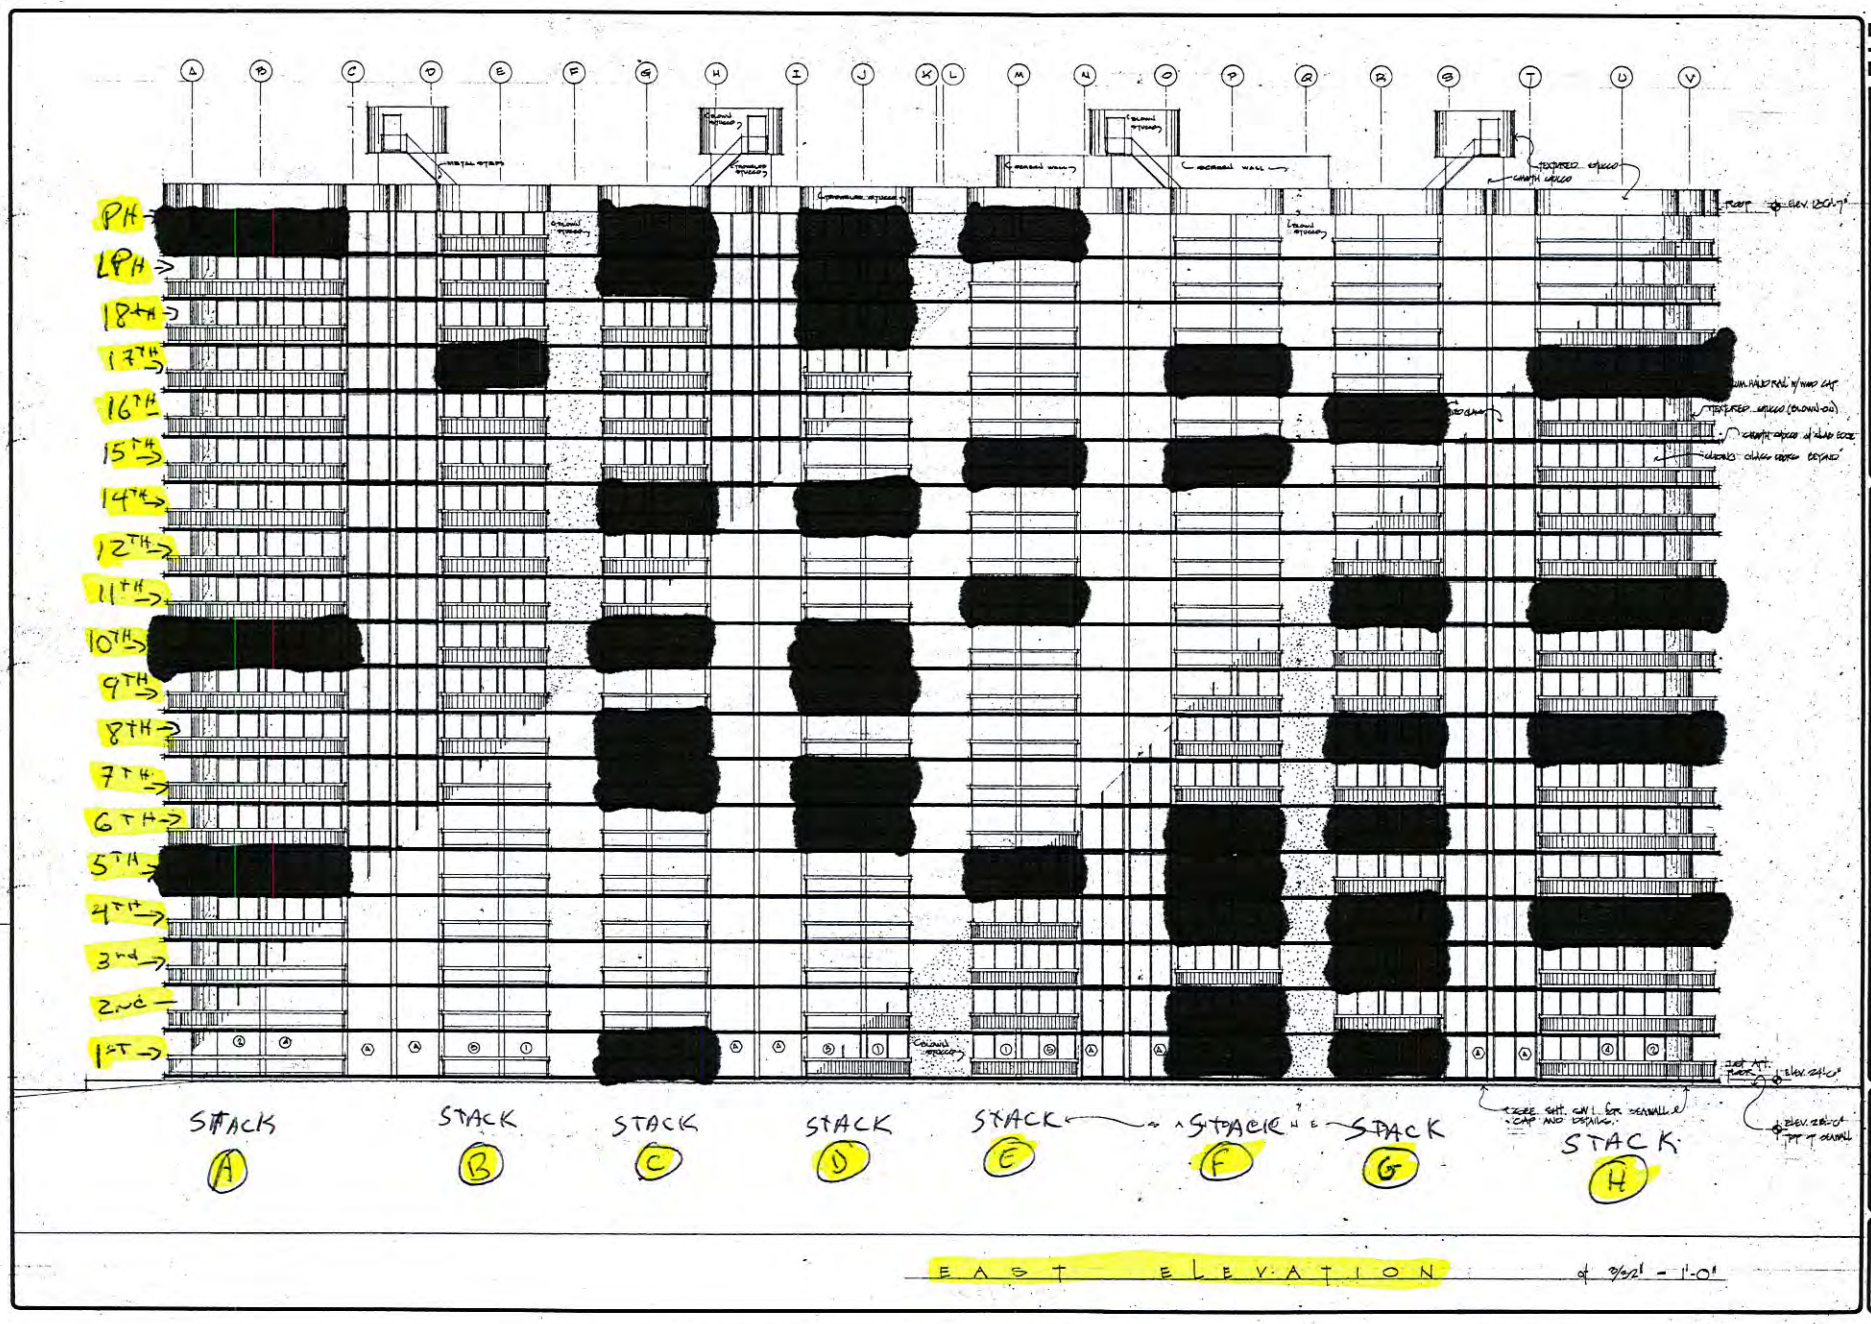

SCHWAB & TWITTY ARCHITECTS, INC.
PLAZA CENTER • ROYAL PALM WAY • PALM BEACH, FLORIDA 33480
OFFICE 305-655-7944

WESTLAKE
BOCA RATON, FLA.

DATE: OCTOBER 26, 1973
DRAWN BY: PELLET
REVISED

COMM. NO.

A15

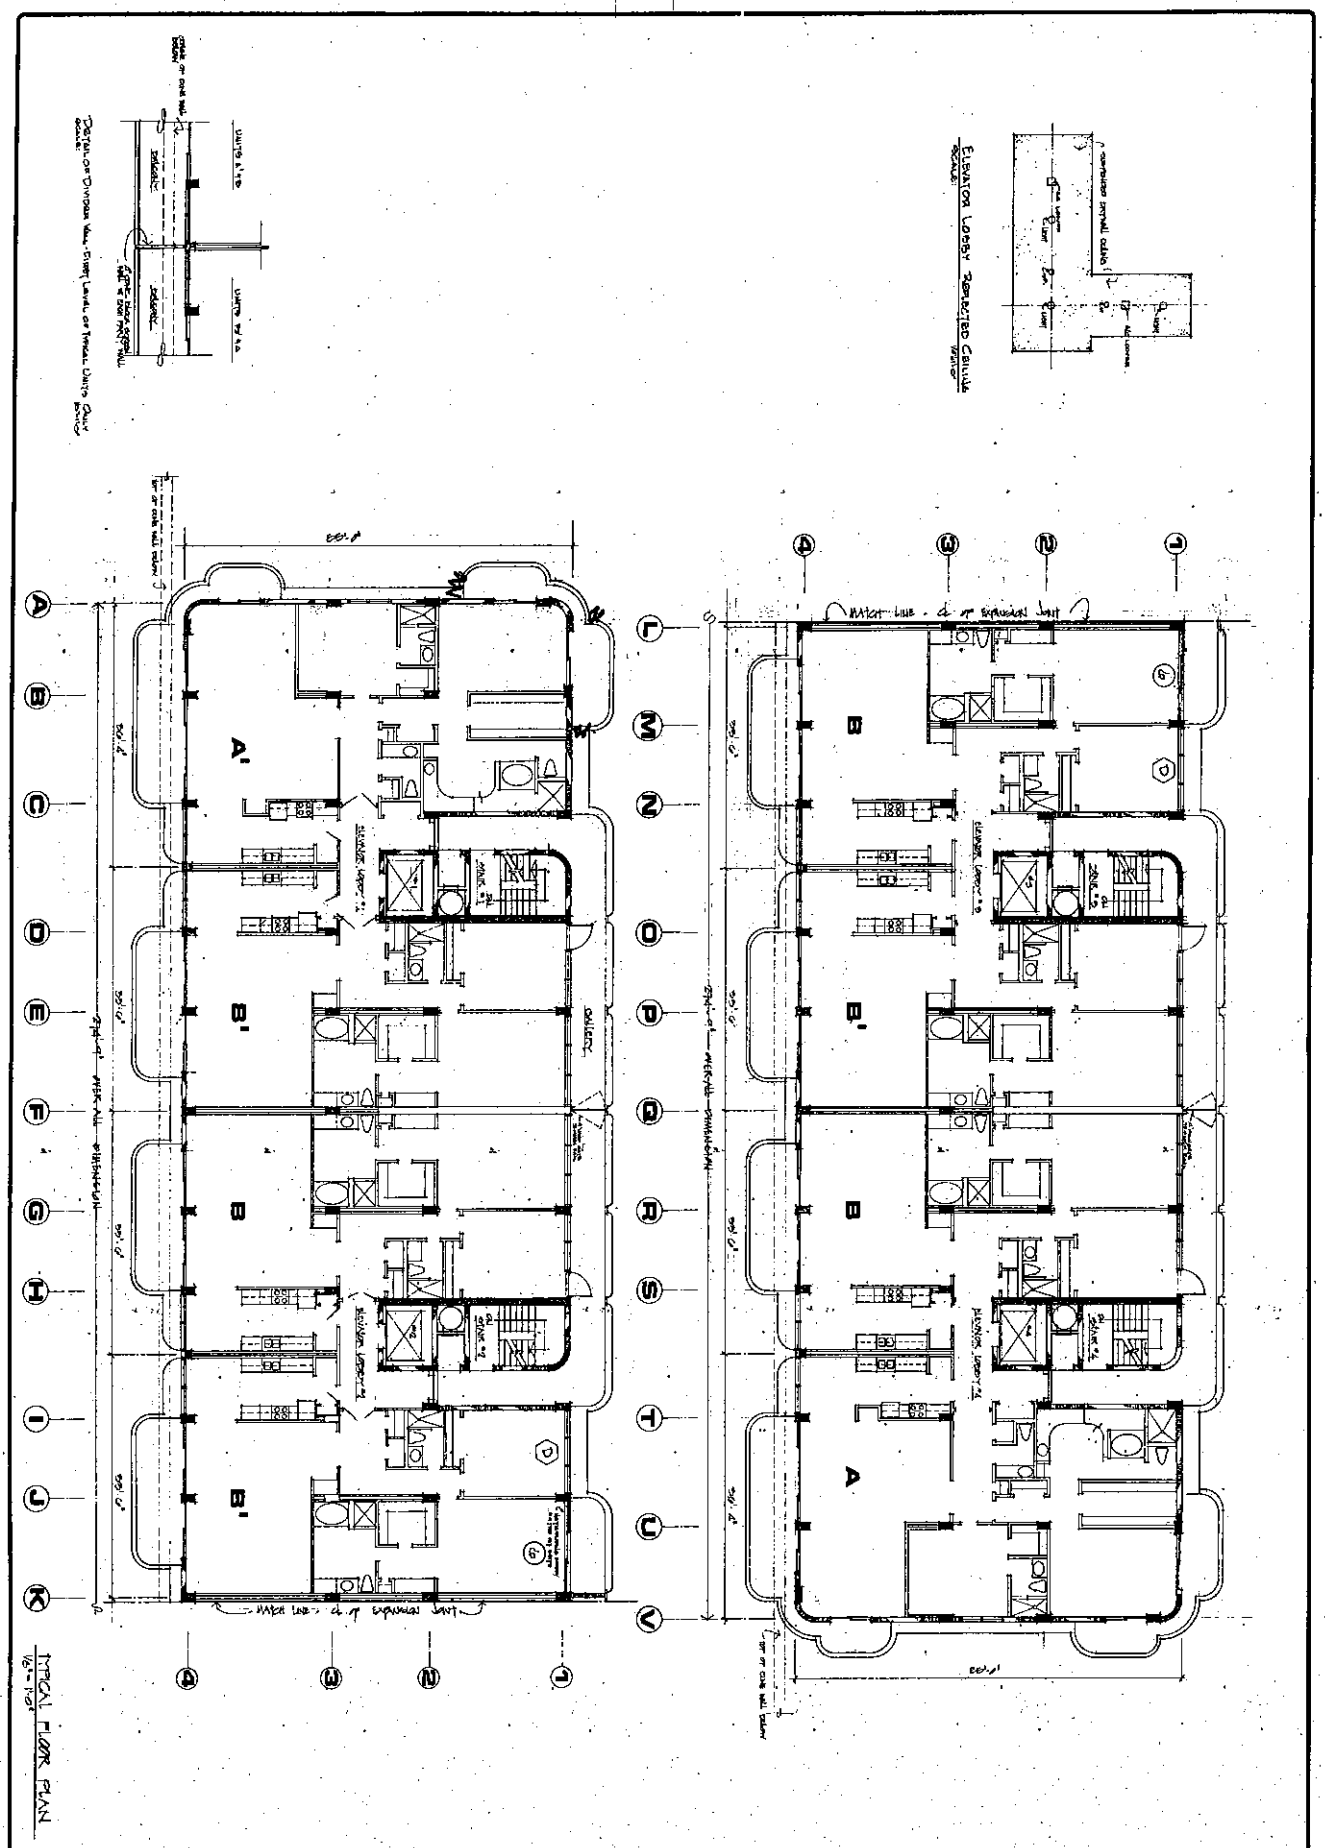

COMM NO A7	DATE: [illegible] DRAWN BY: KELLEY REVISED	WESTLAKE BOCA RATON, FLA.	A.I.A. SCHWAB & TWITTY ARCHITECTS, INC. PLAZA CENTER • ROYAL PALM WAY • PALM BEACH, FLORIDA 33480 OFFICE 305-655-7844

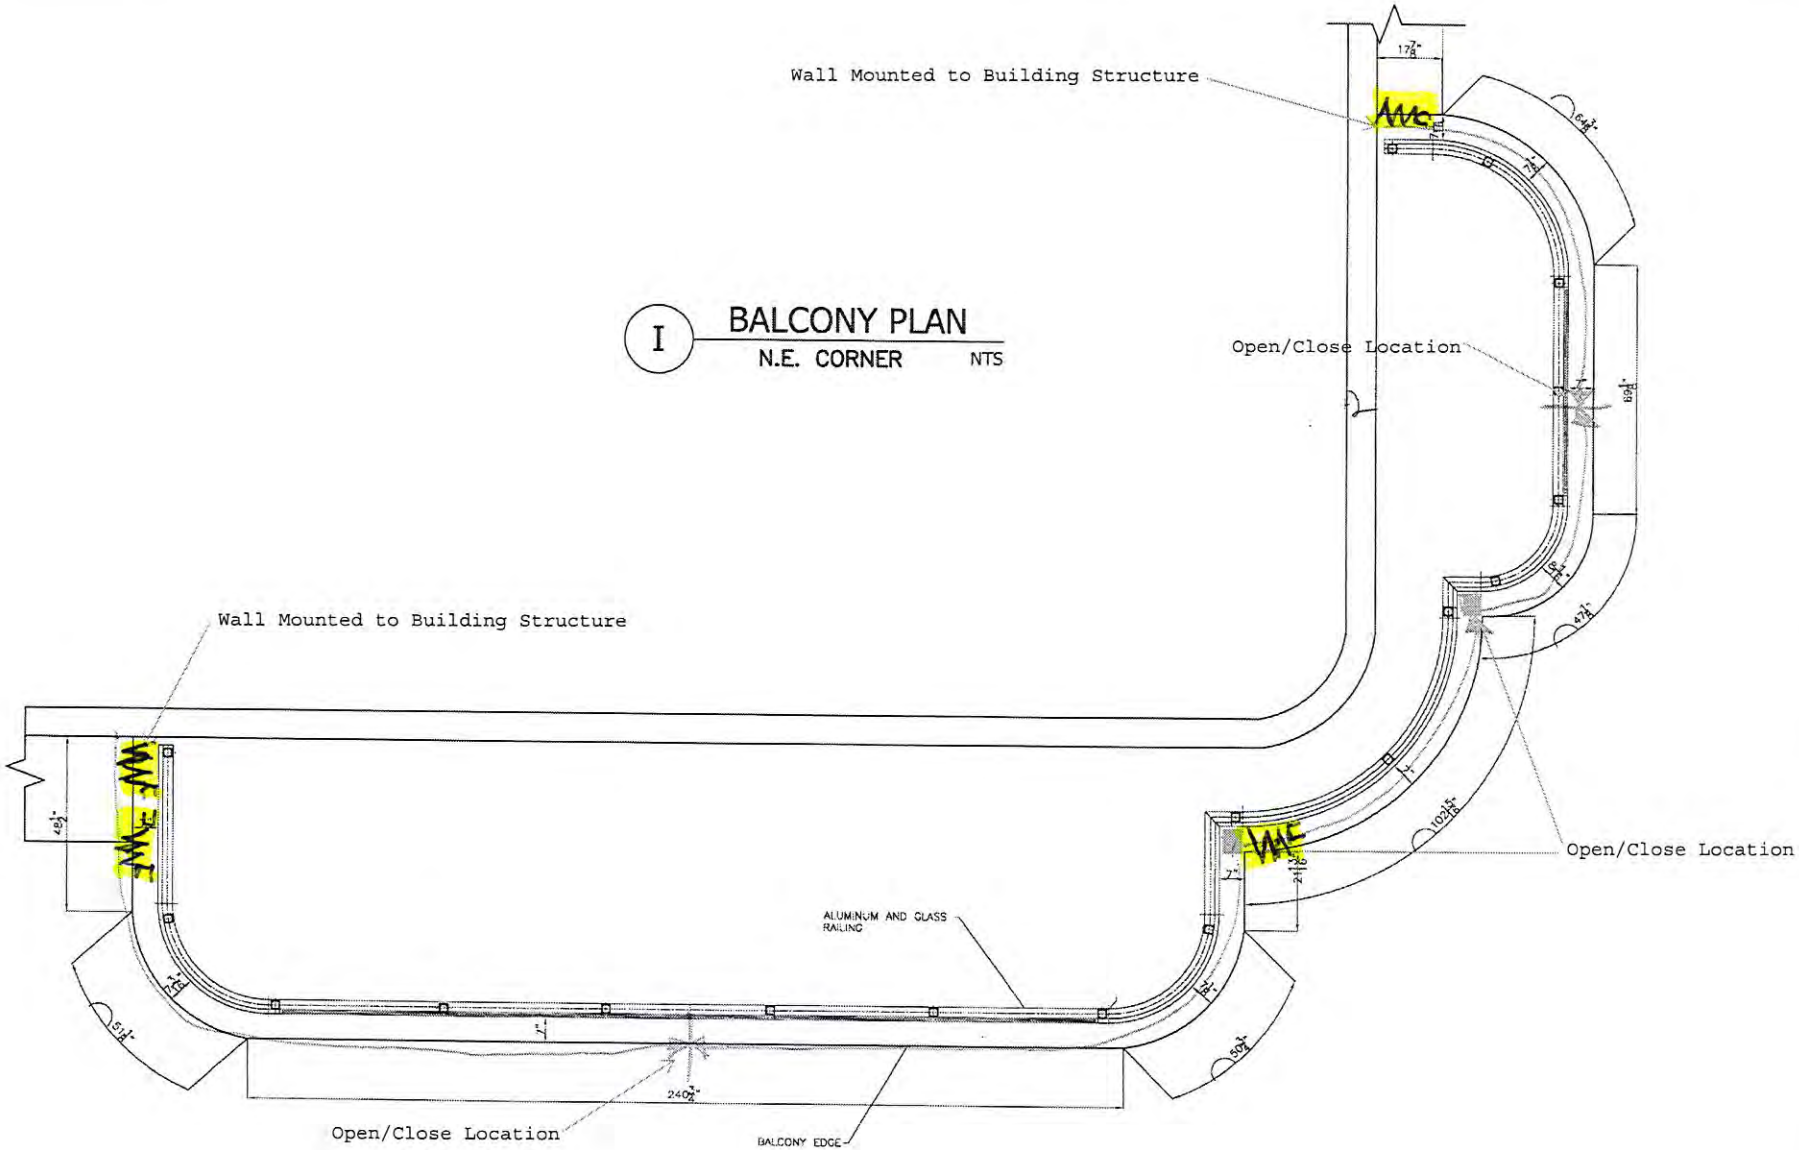

I BALCONY PLAN
N.E. CORNER NTS

MARBELLA
" I " BALC DETAIL
SHUTTERS

POMA CONSTRUCTION CORP.
2649 S.W. POMA DRIVE
PALM CITY, FL 34990
OFFICE (772) 283-0099
FAX (772) 283-7540

Drawn Date: 2-23-2012
Drawn By: RDH
Scale: XXX
Drawing No. 3.0
SHEET 3 OF 5

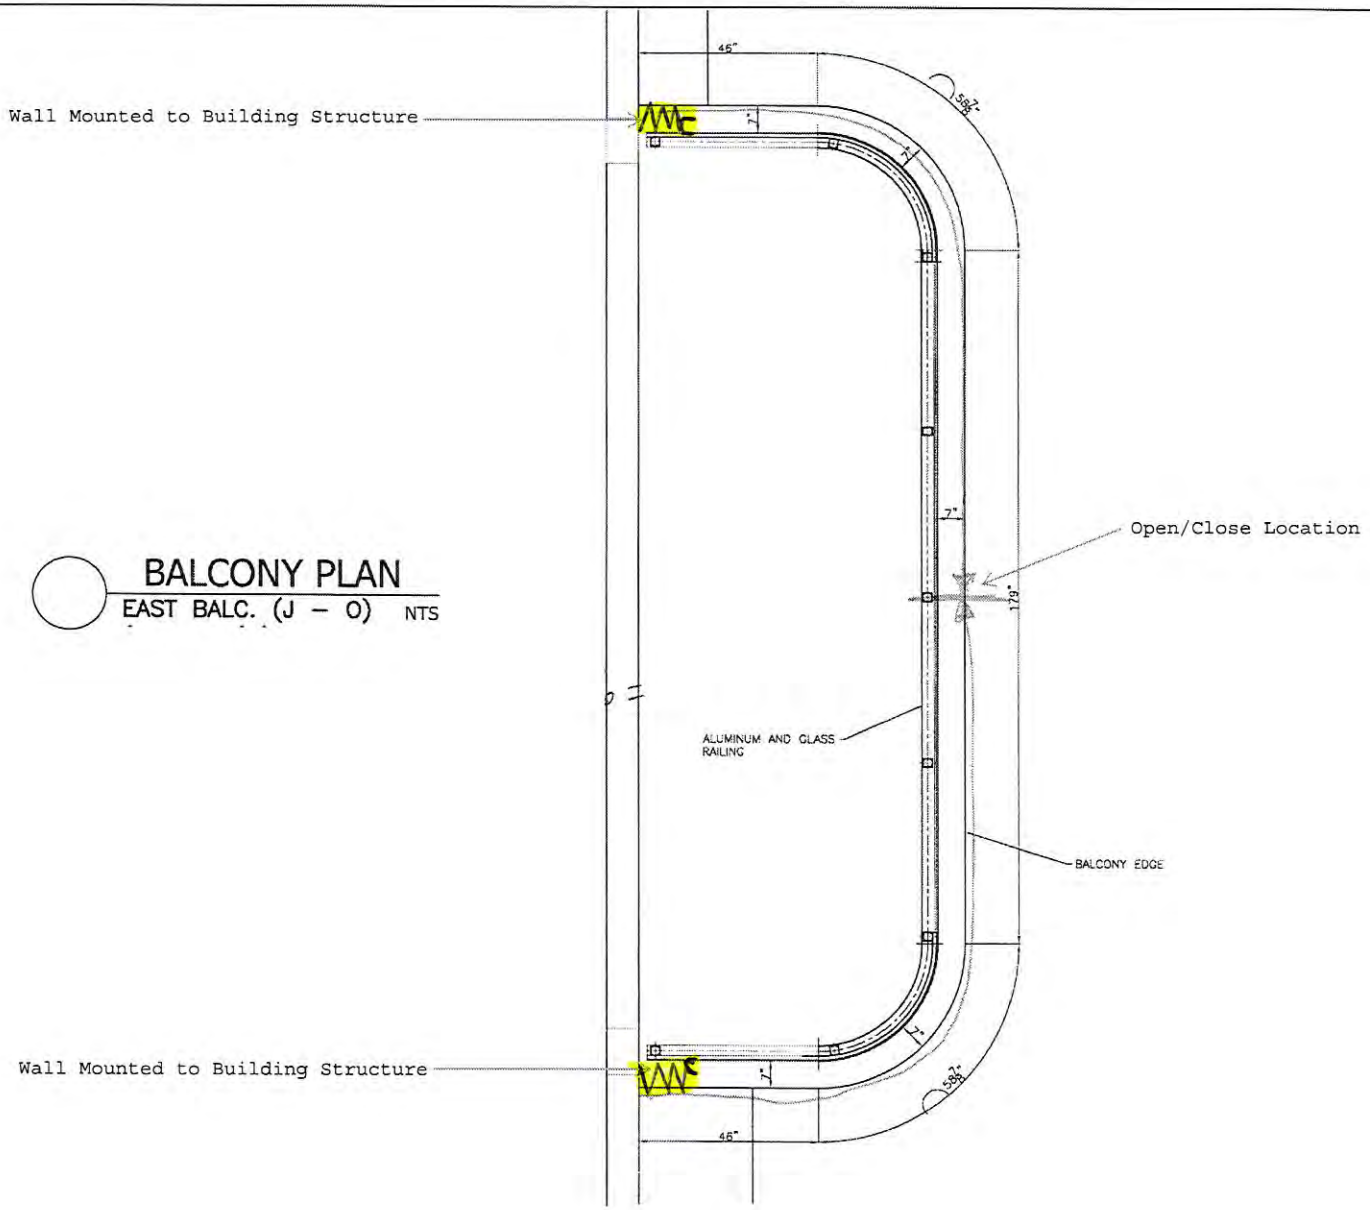

BALCONY PLAN
EAST BALC. (J – O) NTS

ENGINEER:

REVISIONS:

MARBELLA
" J - O " BALC DETAIL
SHUTTERS

POMA CONSTRUCTION CORP.
2049 S.W. POMA DRIVE
PALM CITY, FL. 34990
OFFICE (772) 283-0099
FAX (772) 283-7540

Drawn Date 2-23-2012
Drawn By RDH
Scale XXX
Drawing No. 4.0
SHEET 4 OF 5

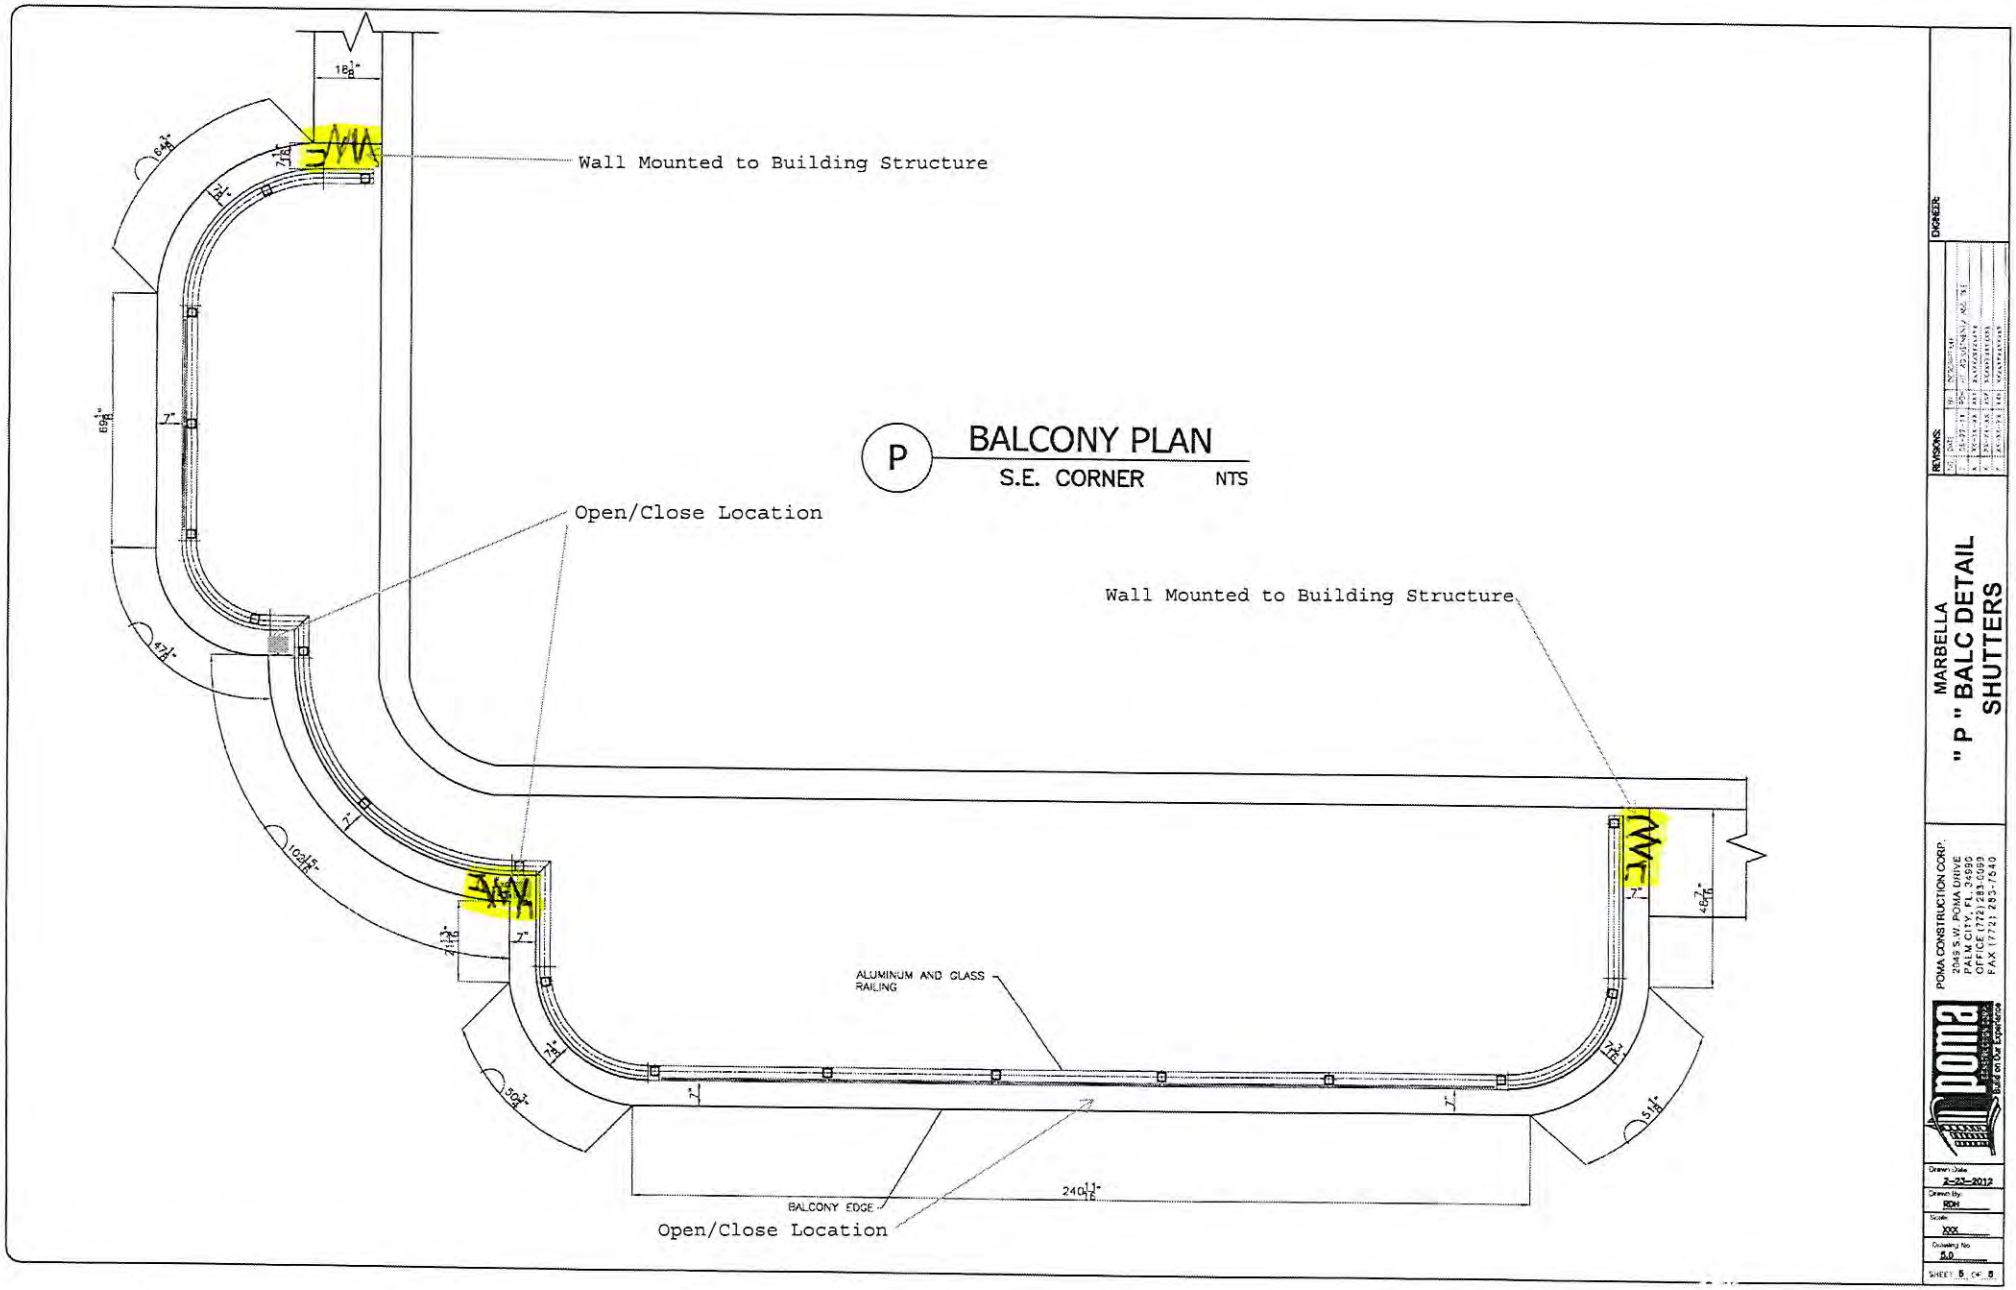

Wall Mounted to Building Structure
P
BALCONY PLAN
S.E. CORNER
NTS
Open/Close Location
Wall Mounted to Building Structure
ALUMINUM AND GLASS RAILING
BALCONY EDGE
Open/Close Location
MARBELLA
" P " BALC DETAIL
SHUTTERS
POMA CONSTRUCTION CORP.
2049 S.W. POMA DRIVE
PALM CITY, FL. 34990
OFFICE (772) 283-0099
FAX (772) 283-7540
Drawn Date
2-23-2012
Drawn By
RDH
Scale
XXX
Drawing No
5.0
SHEET 5 OF 5